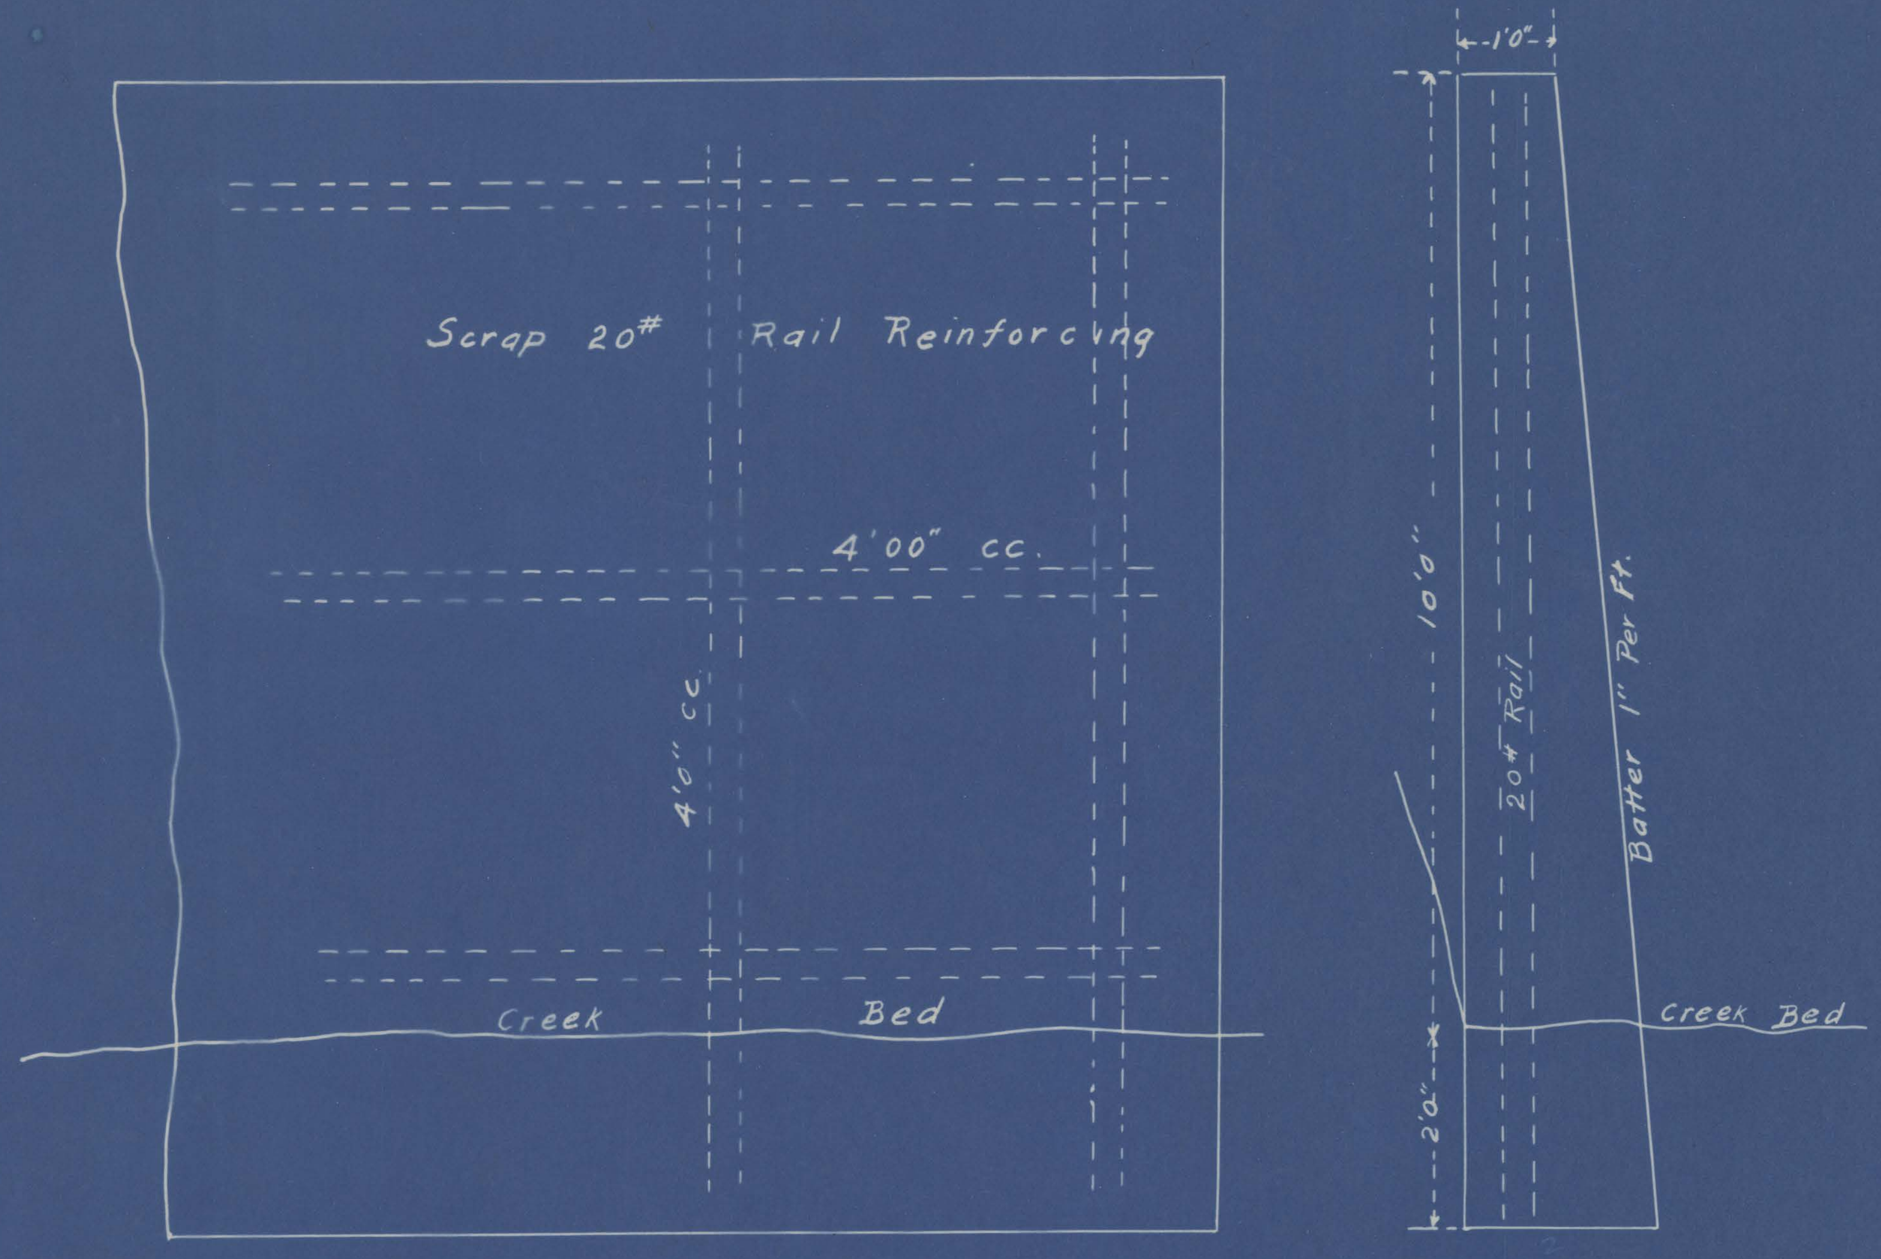
Scrap 20# Rail Reinforcing
4'00" cc.
4'0" cc
Creek Bed
1'0"
10'0"
20# Rail
Batter 1" Per Ft.
Creek Bed
20"

Retaining Walls
Scale 1/2" = 1'.

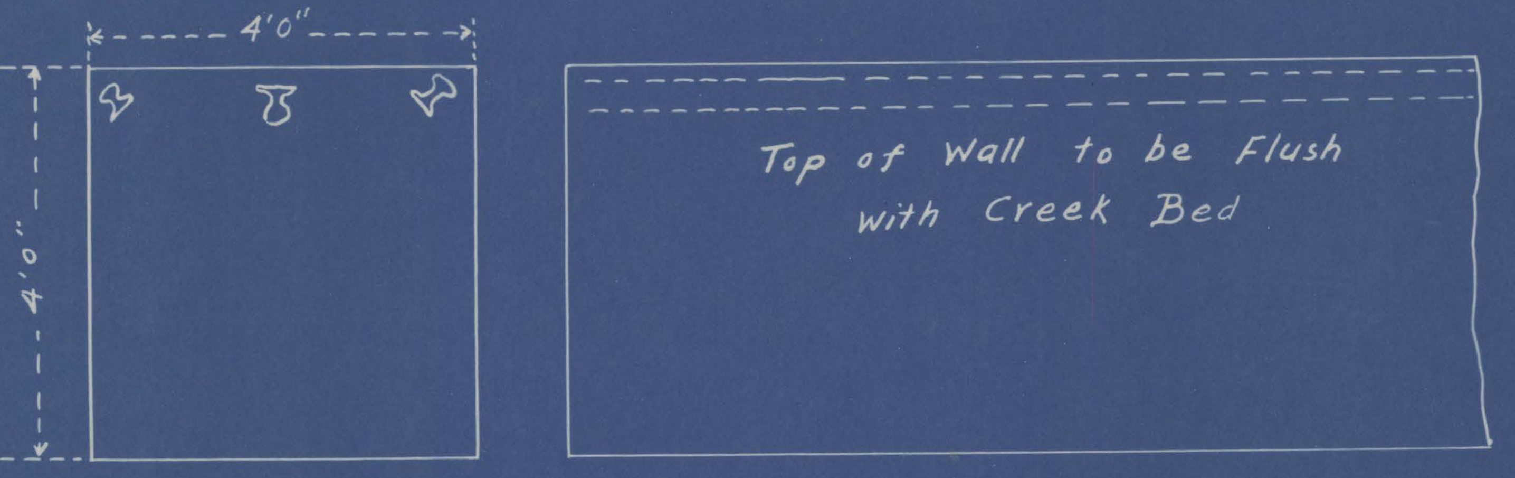
4'0"
4'0"
Top of Wall to be Flush with Creek Bed

Erosion Walls
Scale 1/2" = 1'.

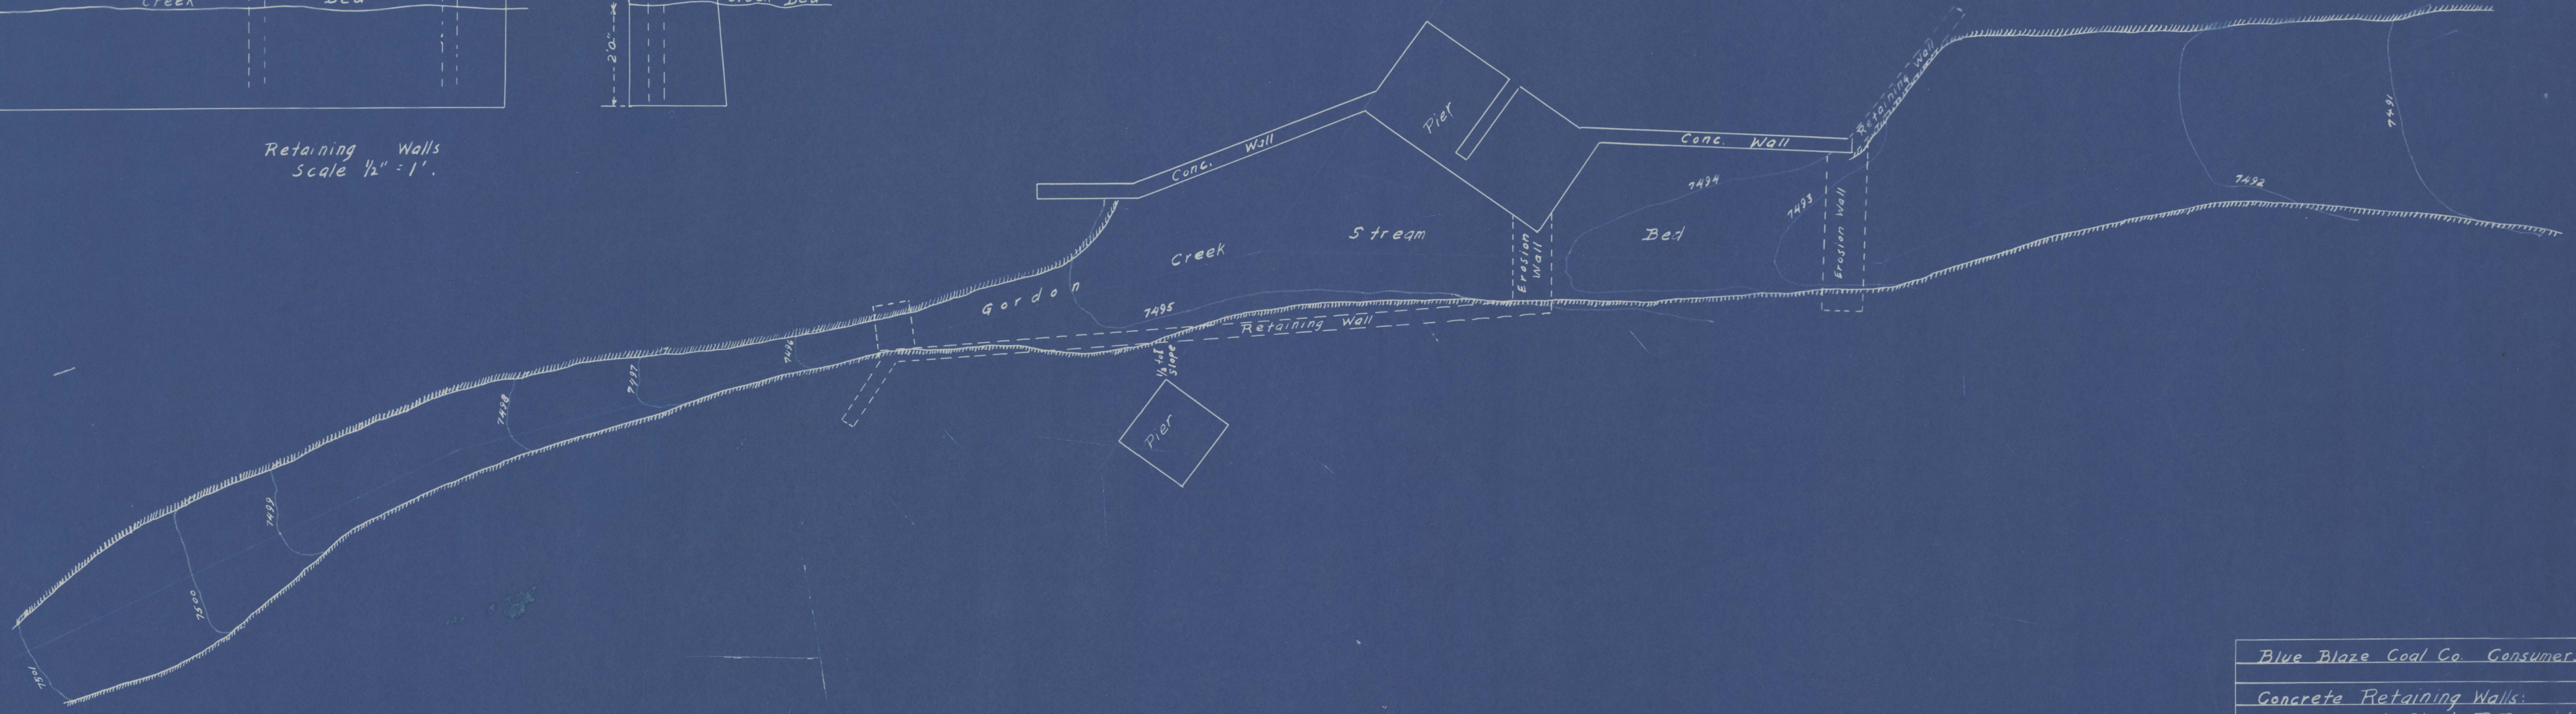
Pier
Conc. Wall
Conc. Wall
Retaining Wall
Gordon Creek Stream Bed
Erosion Wall
Erosion Wall
Retaining Wall
1/2 to 1 Slope
Pier
7495
7494
7493
7492
7491
7496
7497
7498
7499
7500
7501

Blue Blaze Coal Co. Consumers, Ut.

Concrete Retaining Walls:
to Protect Steel R.R. Bridge.

Scale 1" = 10'.

Drawn by: N.L. Pope